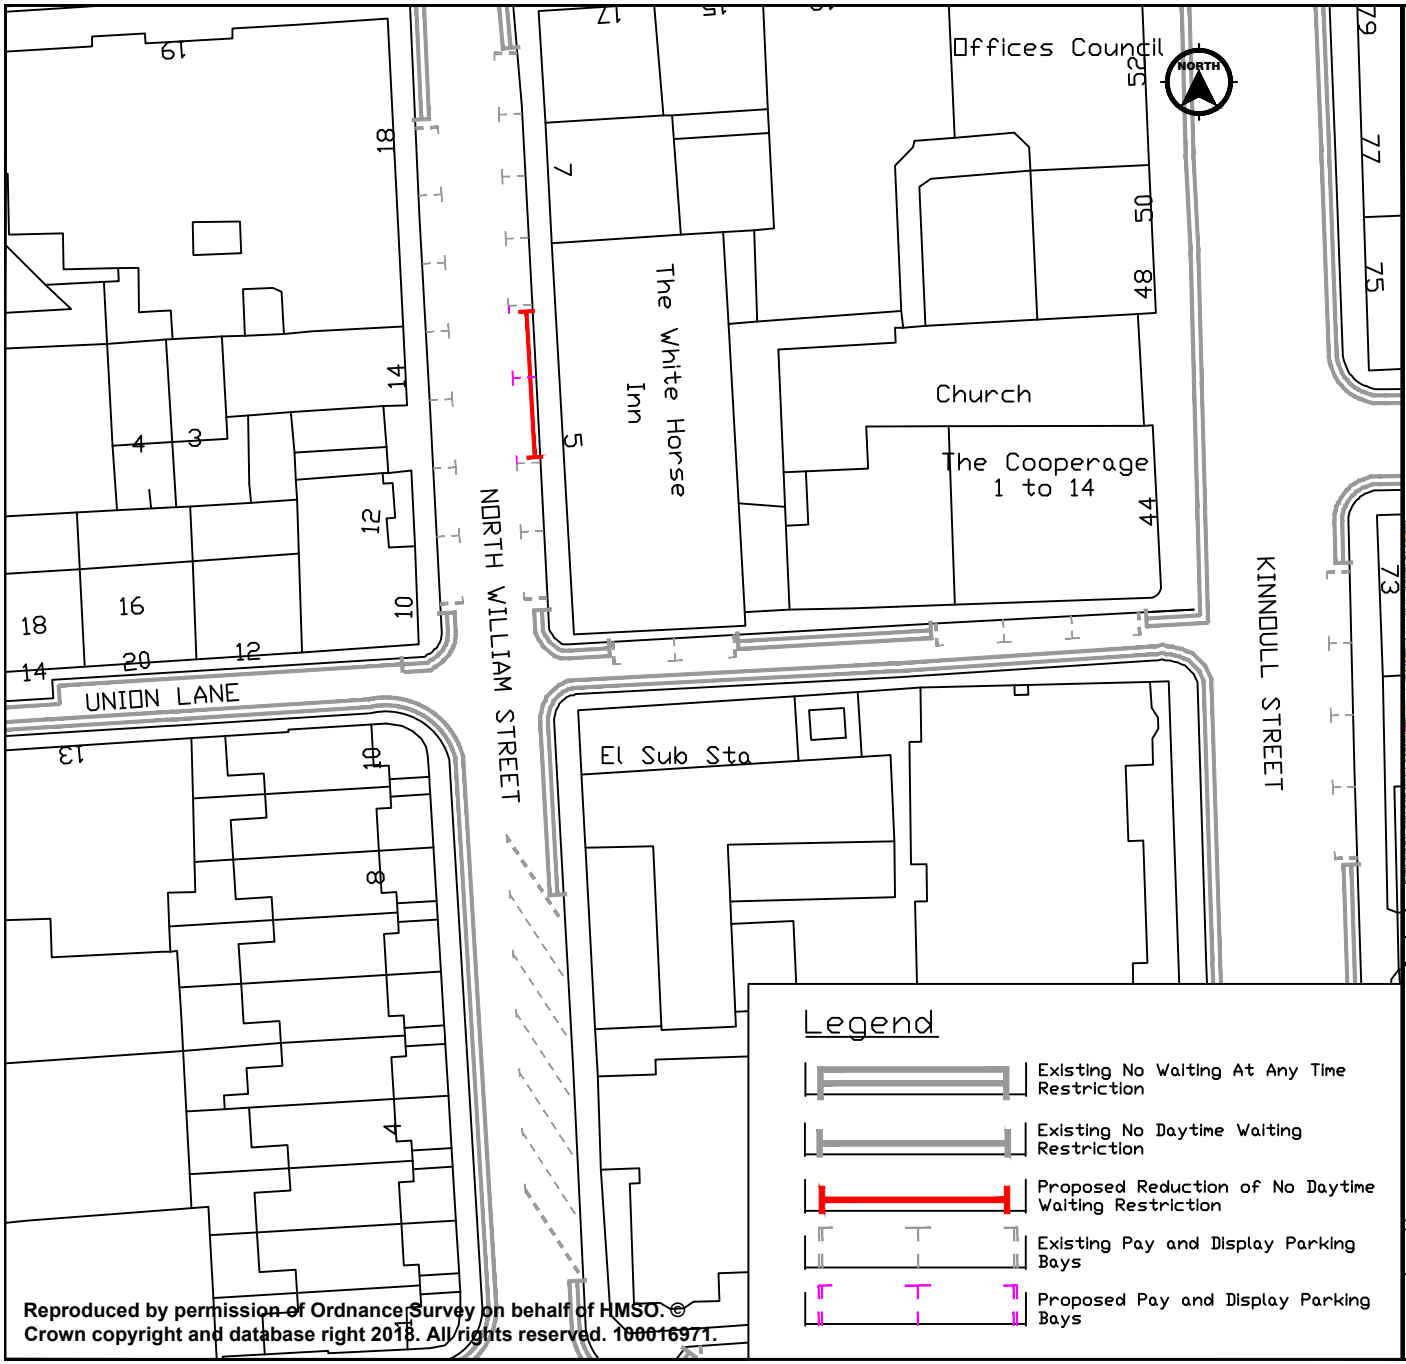

Reproduced by permission of Ordnance Survey on behalf of HMSO. © Crown copyright and database right 2018. All rights reserved. 100016971.

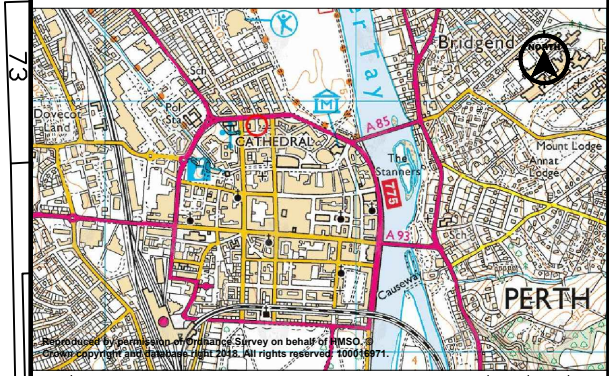

Reproduced by permission of Ordnance Survey on behalf of HMSO. © Crown copyright and database right 2018. All rights reserved. 100016971.

Suffix	Revision Details	by	Apprvd	Date

AMENDMENTS

PERTH & KINROSS COUNCIL

PERTH & KINROSS COUNCIL
(PERTH TRAFFIC MANAGEMENT)
(VARIATION)
(NO 17) ORDER 201X

Appendix 1

The Environment Service

Executive Director - B.Renton BA Hons

Drawn by: C BEATTIE
Checked by: D McKEOWN
Approved by: B CARGILL
Date: 11/01/2018

Drawing Scales: NTS
Project Code: PTM Vo No 17 201*
Drawing No: Plan-1