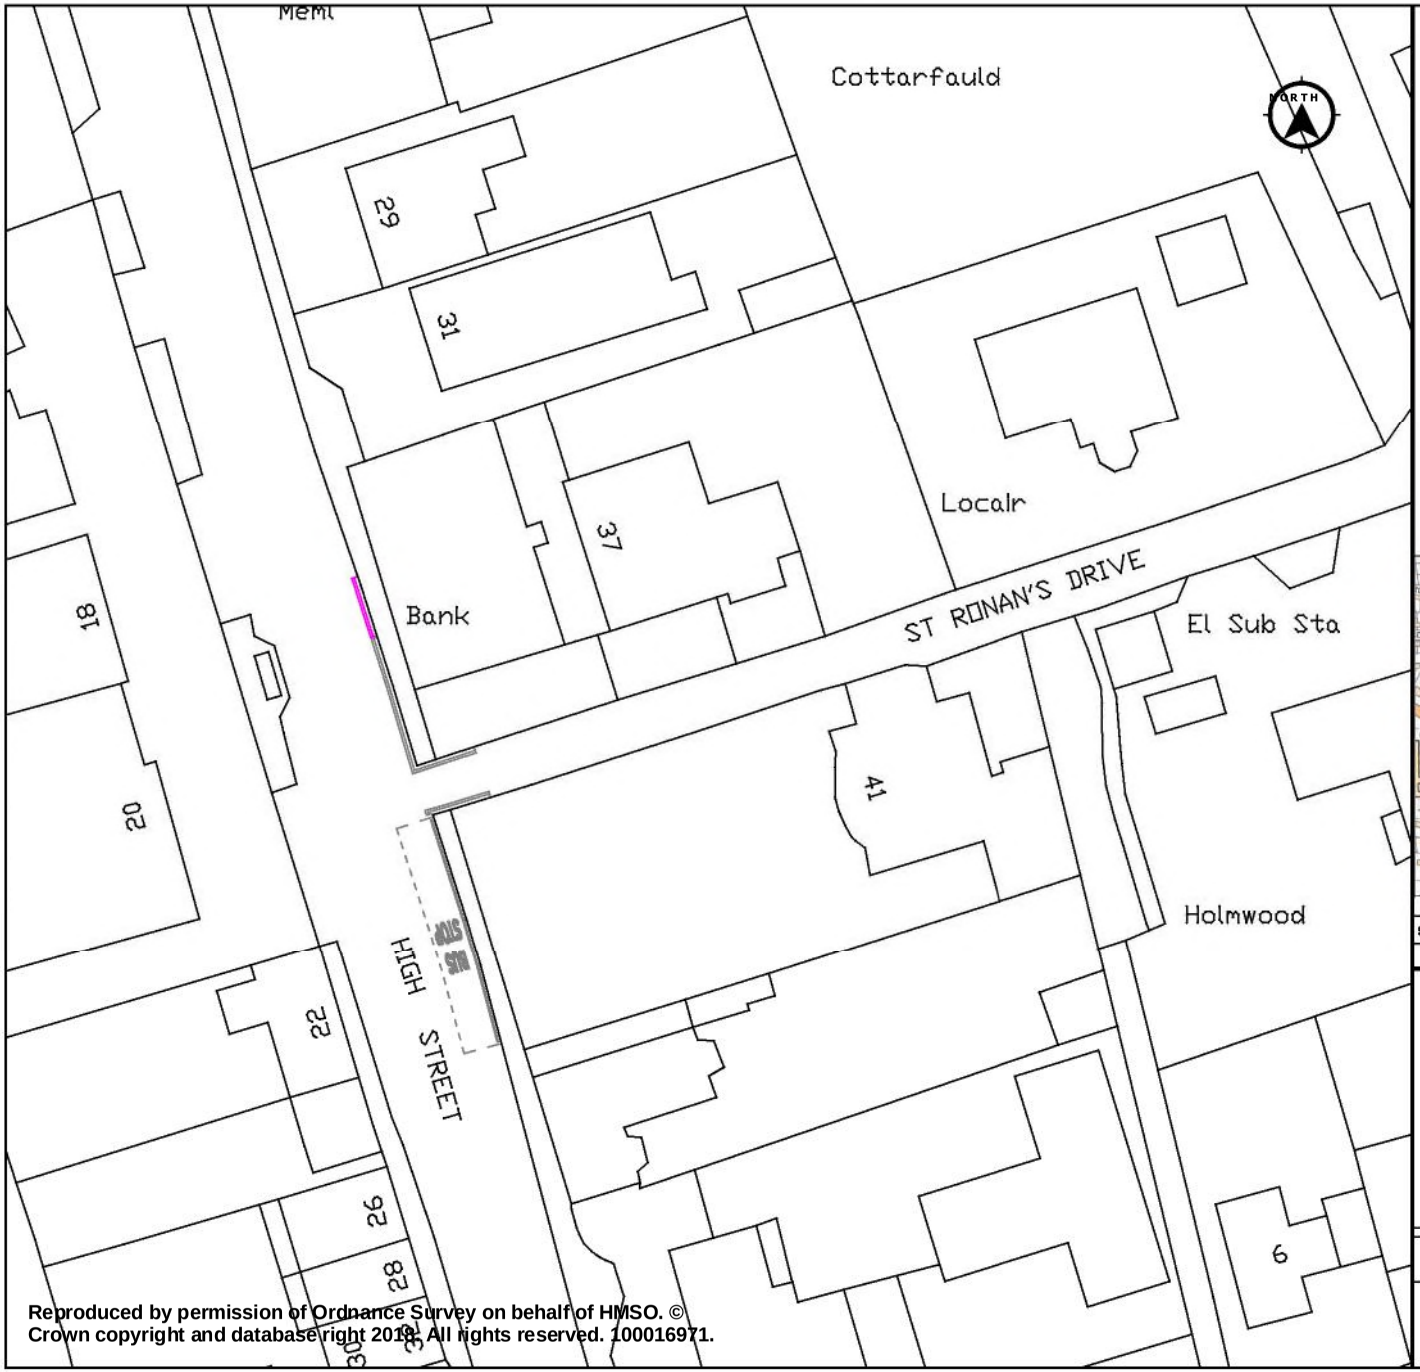

Reproduced by permission of Ordnance Survey on behalf of HMSO. © Crown copyright and database right 2018. All rights reserved. 100016971.

Legend

- Existing No Waiting At Any Time Restriction
- Proposed No Waiting At Any Time Restriction
- Existing Bus Stop Clearway

Suffix	Revision Details	by	Approvd	Date

AMENDMENTS

PERTH & KINROSS COUNCIL

Proposed No Waiting At Any Time Restrictions

Avenue Road, Talla Park & High Street, Kinross

Appendix 2

Housing & Environment

Executive Director - B.Renton BA Hons

Drawn by: C BEATTIE
Checked by: D McKEOWN
Approved by: B CARGILL
Date: 03/10/2018

Drawing Scale: NTS
Project Code: ******
Drawing No: ******-02