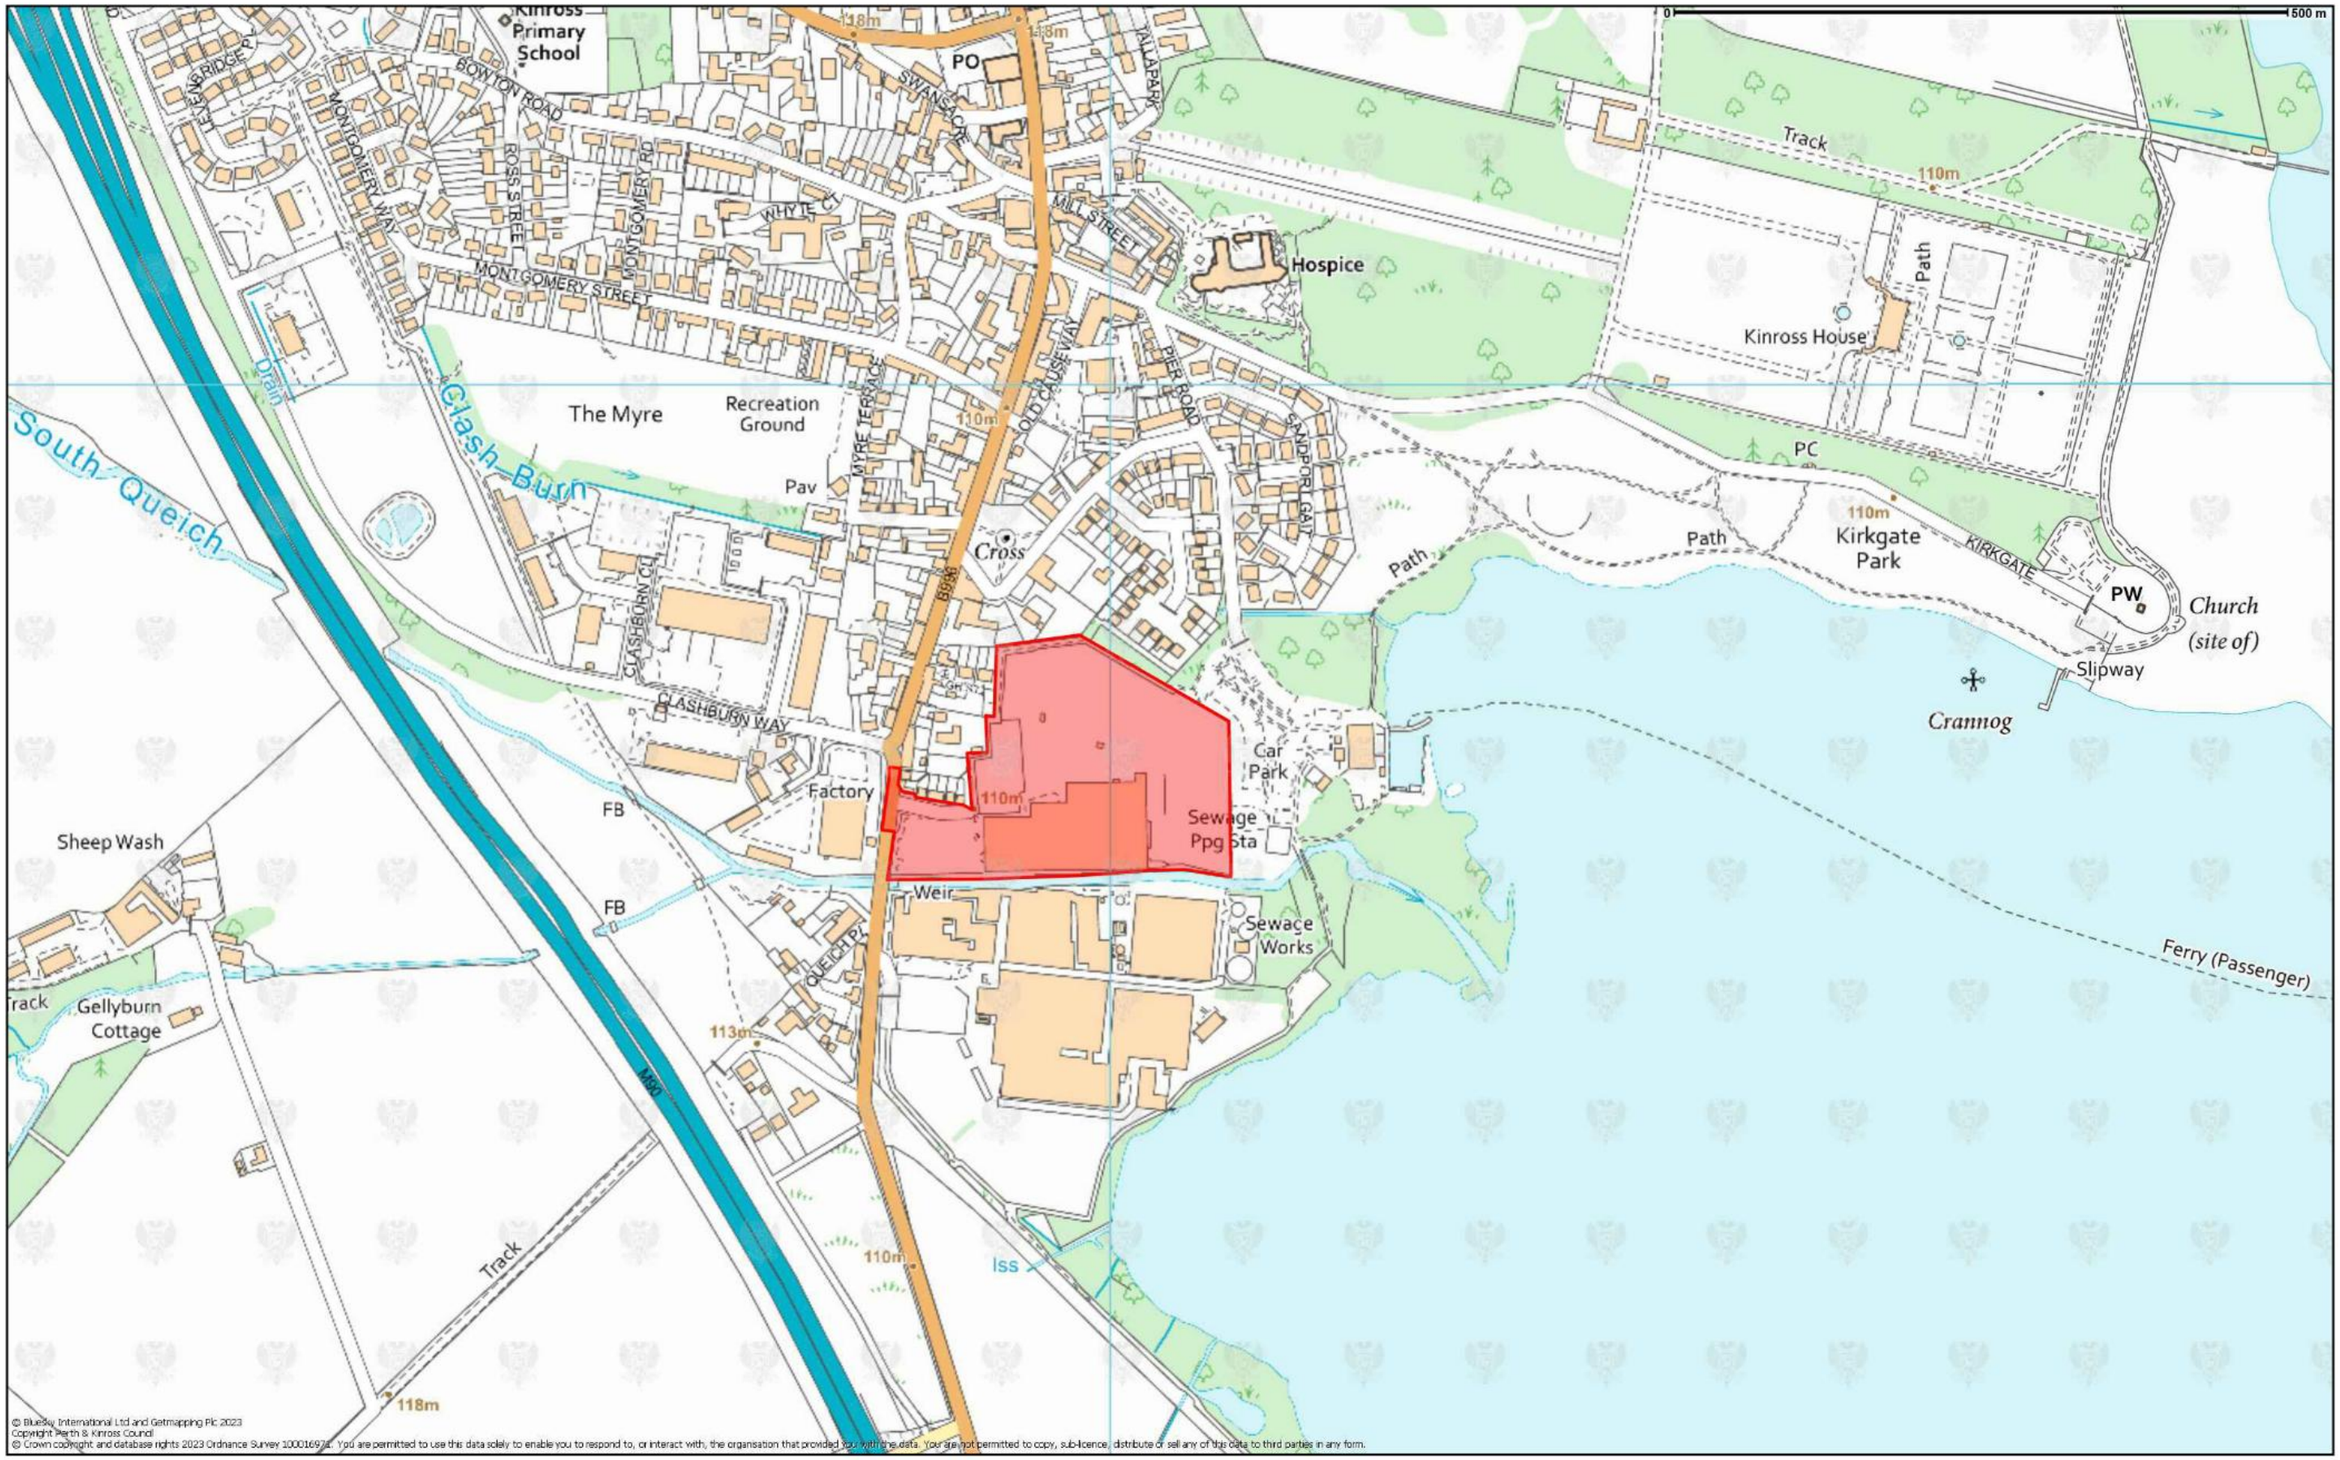

© Crown copyright and database rights 2023 Ordnance Survey 100016971. You are permitted to use this data solely to enable you to respond to, or interact with, the organisation that provided you with the data. You are not permitted to copy, sub-licence, distribute or sell any of this data to third parties in any form.

Planning and Placemaking Committee - 14 June 2023

Scale 1:5000

N

23/00005/PAN

Mixed use development comprising the erection of retail units including garden centre (Class 1a), cafe/restaurant (Class 3) with drive thru, a petrol filling station and formation of landscaping, infrastructure and associated works at Former British Car Auctions, Kinross, KY13 8EN

PERTH & KINROSS COUNCIL

Created by Kirsty Strong on 15 May 2023