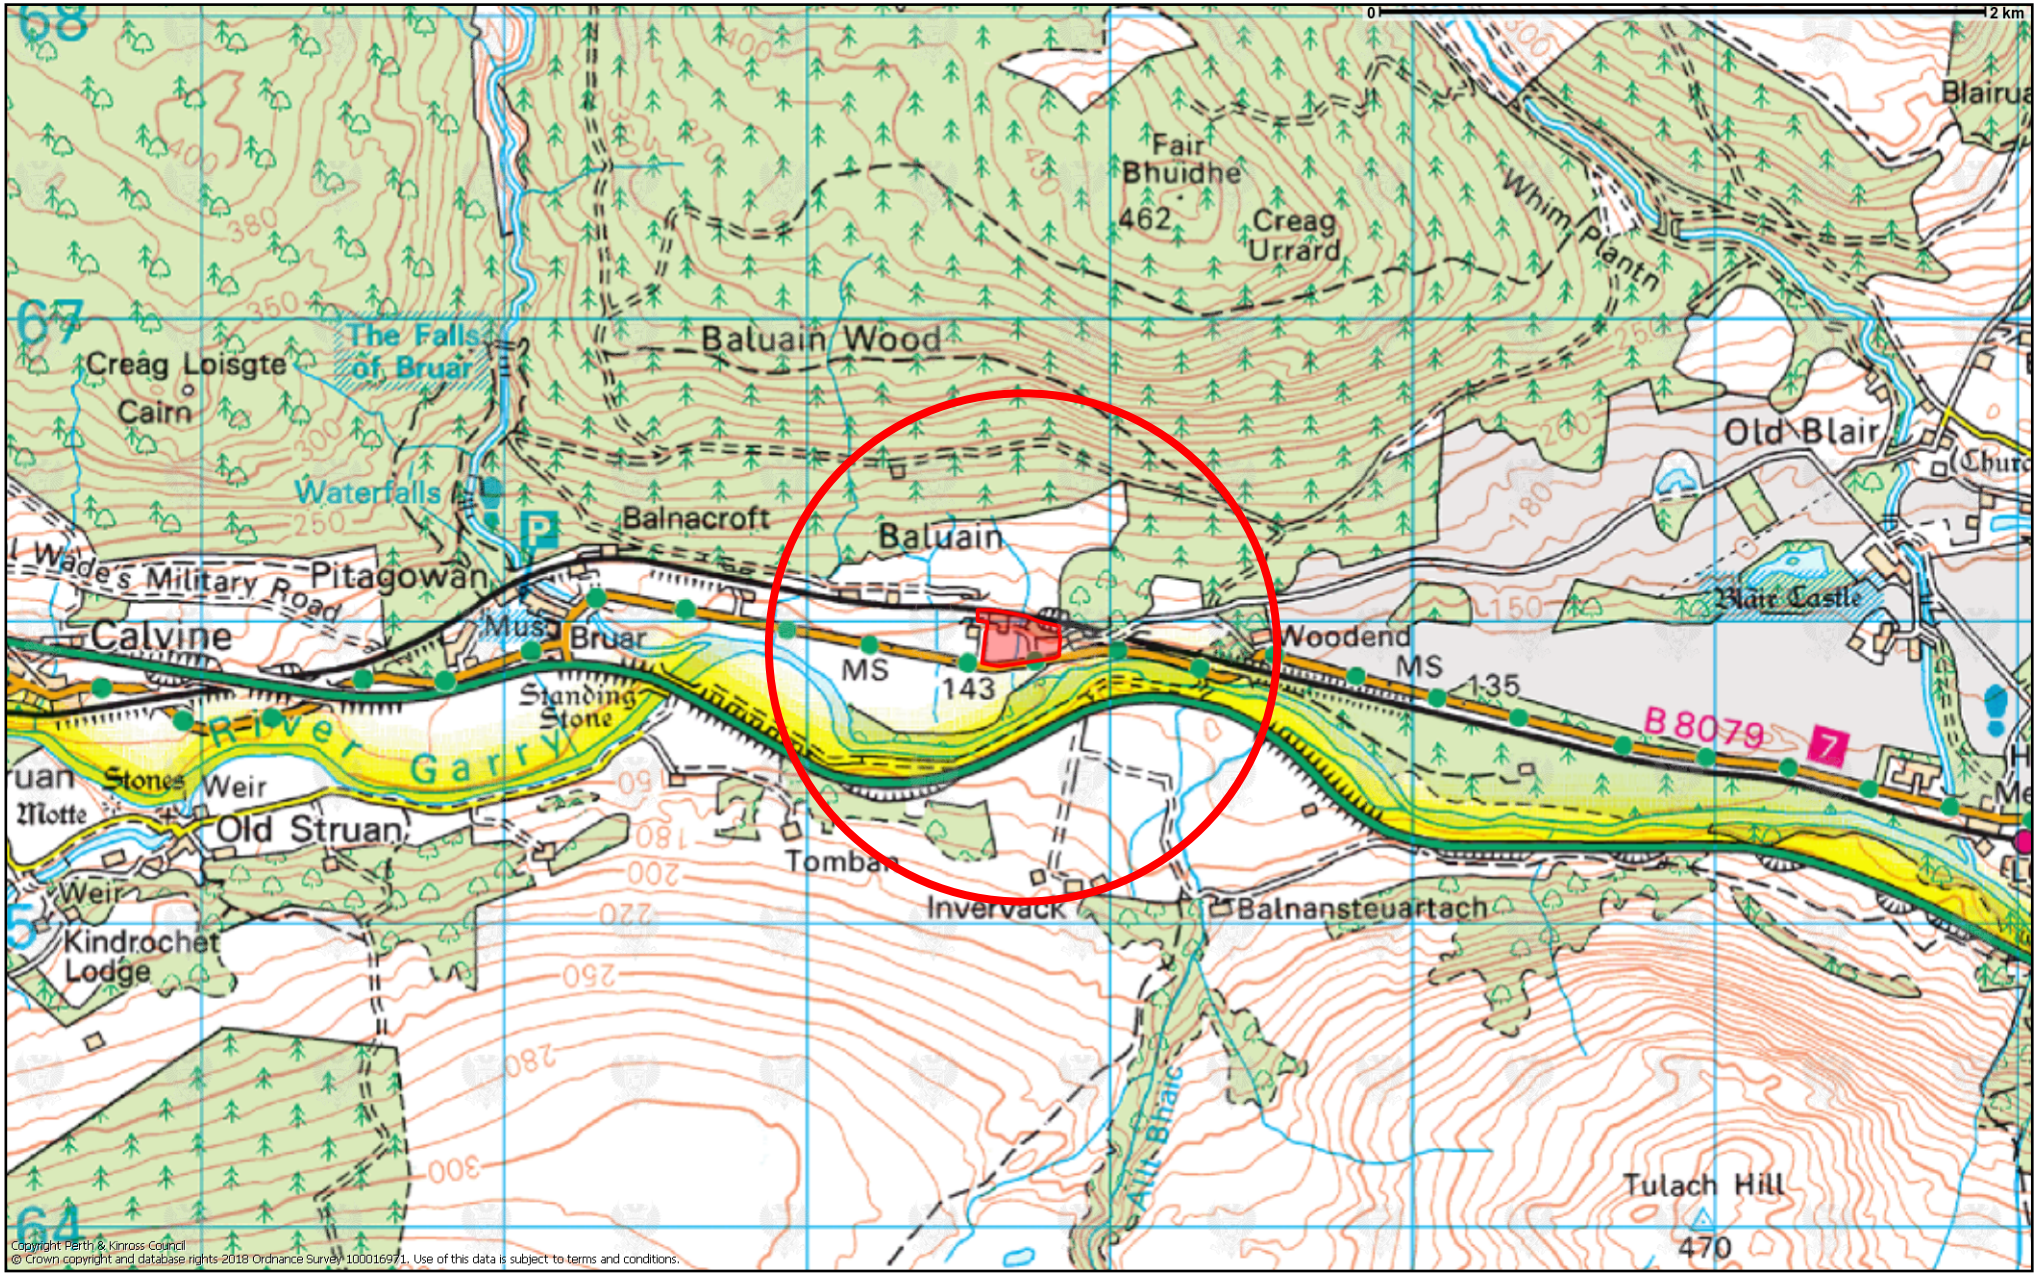

© Crown copyright and database rights 2018 Ordnance Survey 100016971. You are permitted to use this data solely to enable you to respond to, or interact with, the organisation that provided you with the data. You are not permitted to copy, sub-licence, distribute or sell any of this data to third parties in any form.

Scale 1:25000

N

17/01976/FLL

Change of use of dwellinghouse to form conference/venue facilities, alterations and extension, erection of toilet facilities, siting of a marquee, formation of car parking area and an earth bund and associated works at The Old Manse, Blair Atholl, Pitlochry

PERTH & KINROSS COUNCIL

Created by Andrew Rennie on 22 January 2018