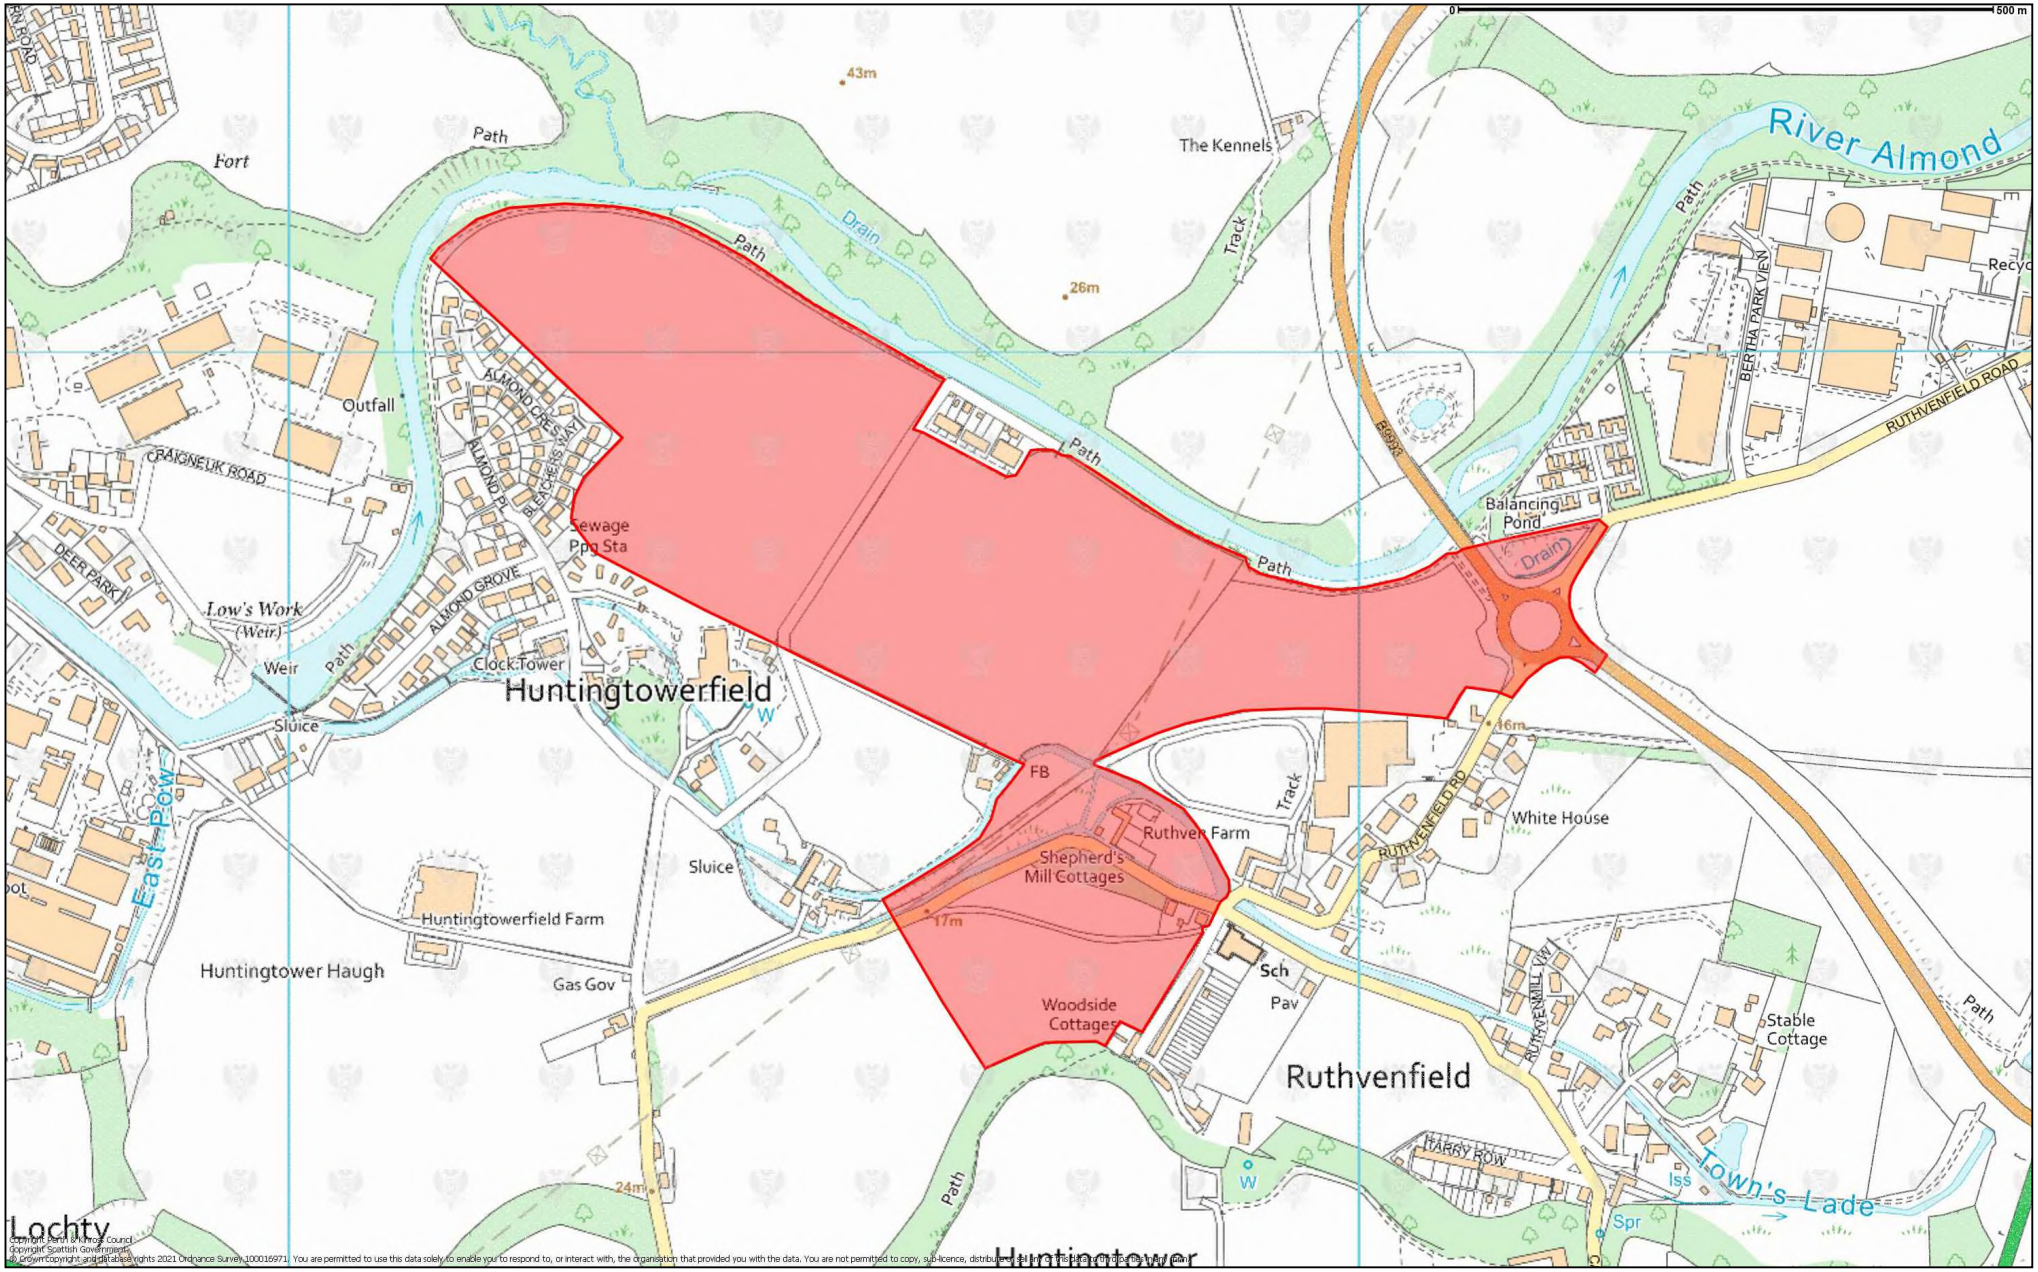

Copyright Perth & Kinross Council.
Copyright Scottish Government.
© Crown copyright and database rights 2021 Ordnance Survey 100016971. You are permitted to use this data solely to enable you to respond to, or interact with, the organisation that provided you with the data. You are not permitted to copy, sub-licence, distribute or sell any of this data to third parties in any form.

© Crown copyright and database rights 2021 Ordnance Survey 100016971. You are permitted to use this data solely to enable you to respond to, or interact with, the organisation that provided you with the data. You are not permitted to copy, sub-licence, distribute or sell any of this data to third parties in any form.

Scale 1:5000

N

19/01433/AMM

19/01433/AMM - Erection of 284 dwellinghouses, 21 detached garages, 56 flats, 3 retail units, a refuse/bike store and a sports changing pavilion, formation of boundary treatments, retaining walls, leisure facilities, SUDS ponds, parking areas, landscaping and associated works (approval of matters specified in conditions of planning application 15/01157/PM or as subsequently superseded by application 21/00383/PM) (Phase 1 and 1A) (allocated site MU73) Land Adjacent To Huntingtowerfield And Ruthvenfield

PERTH & KINROSS COUNCIL

Created by Caroline Stewart on 06 August 2021