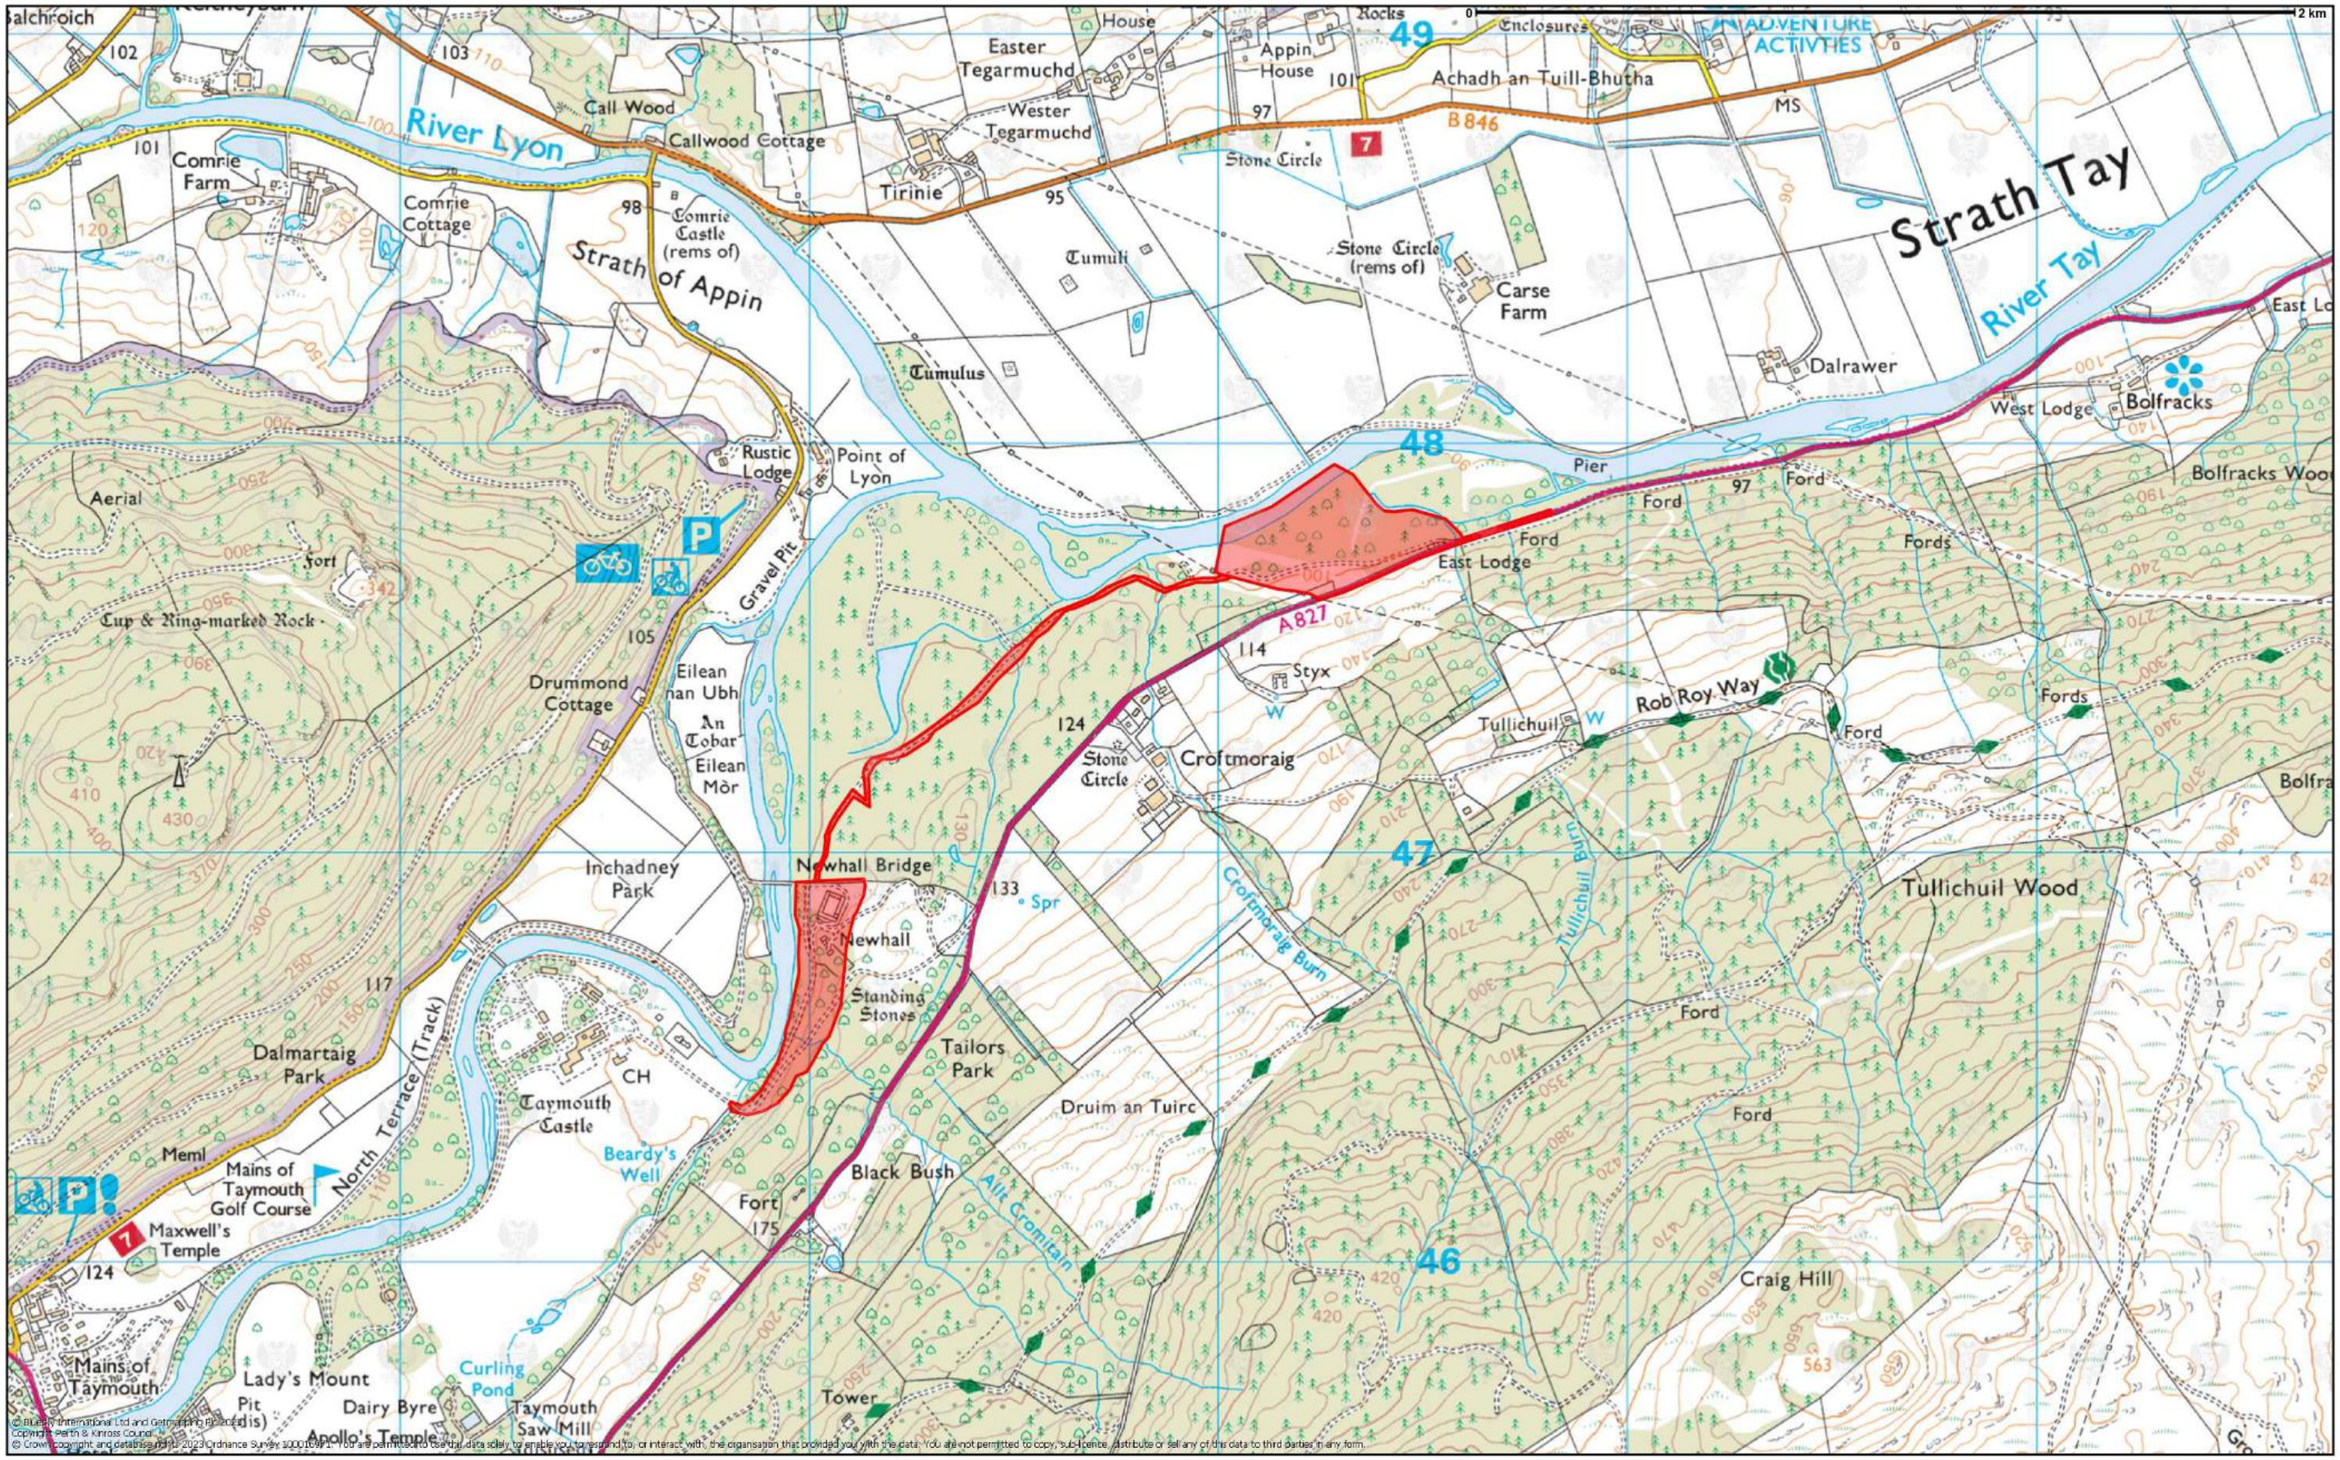

© Crown copyright and database rights 2023 Ordnance Survey 100016971. You are permitted to use this data solely to enable you to respond to, or interact with, the organisation that provided you with the data. You are not permitted to copy, sub-licence, distribute or sell any of this data to third parties in any form.

Planning and Placemaking Committee - 14 June 2023

Scale 1:15000

N

23/00007/PAN

Erection of staff service/welfare building, office building, greenhouse, upgrade of public road access and upgrade to forestry track, parking with cycle storage, installation of biomass plant and associated ancillary buildings/works at Land 0.8km North of Newhall Estate, Taymouth Castle, Kenmore, Aberfeldy, PH15 2NT

PERTH & KINROSS COUNCIL

Created by Kirsty Strong on 15 May 2023