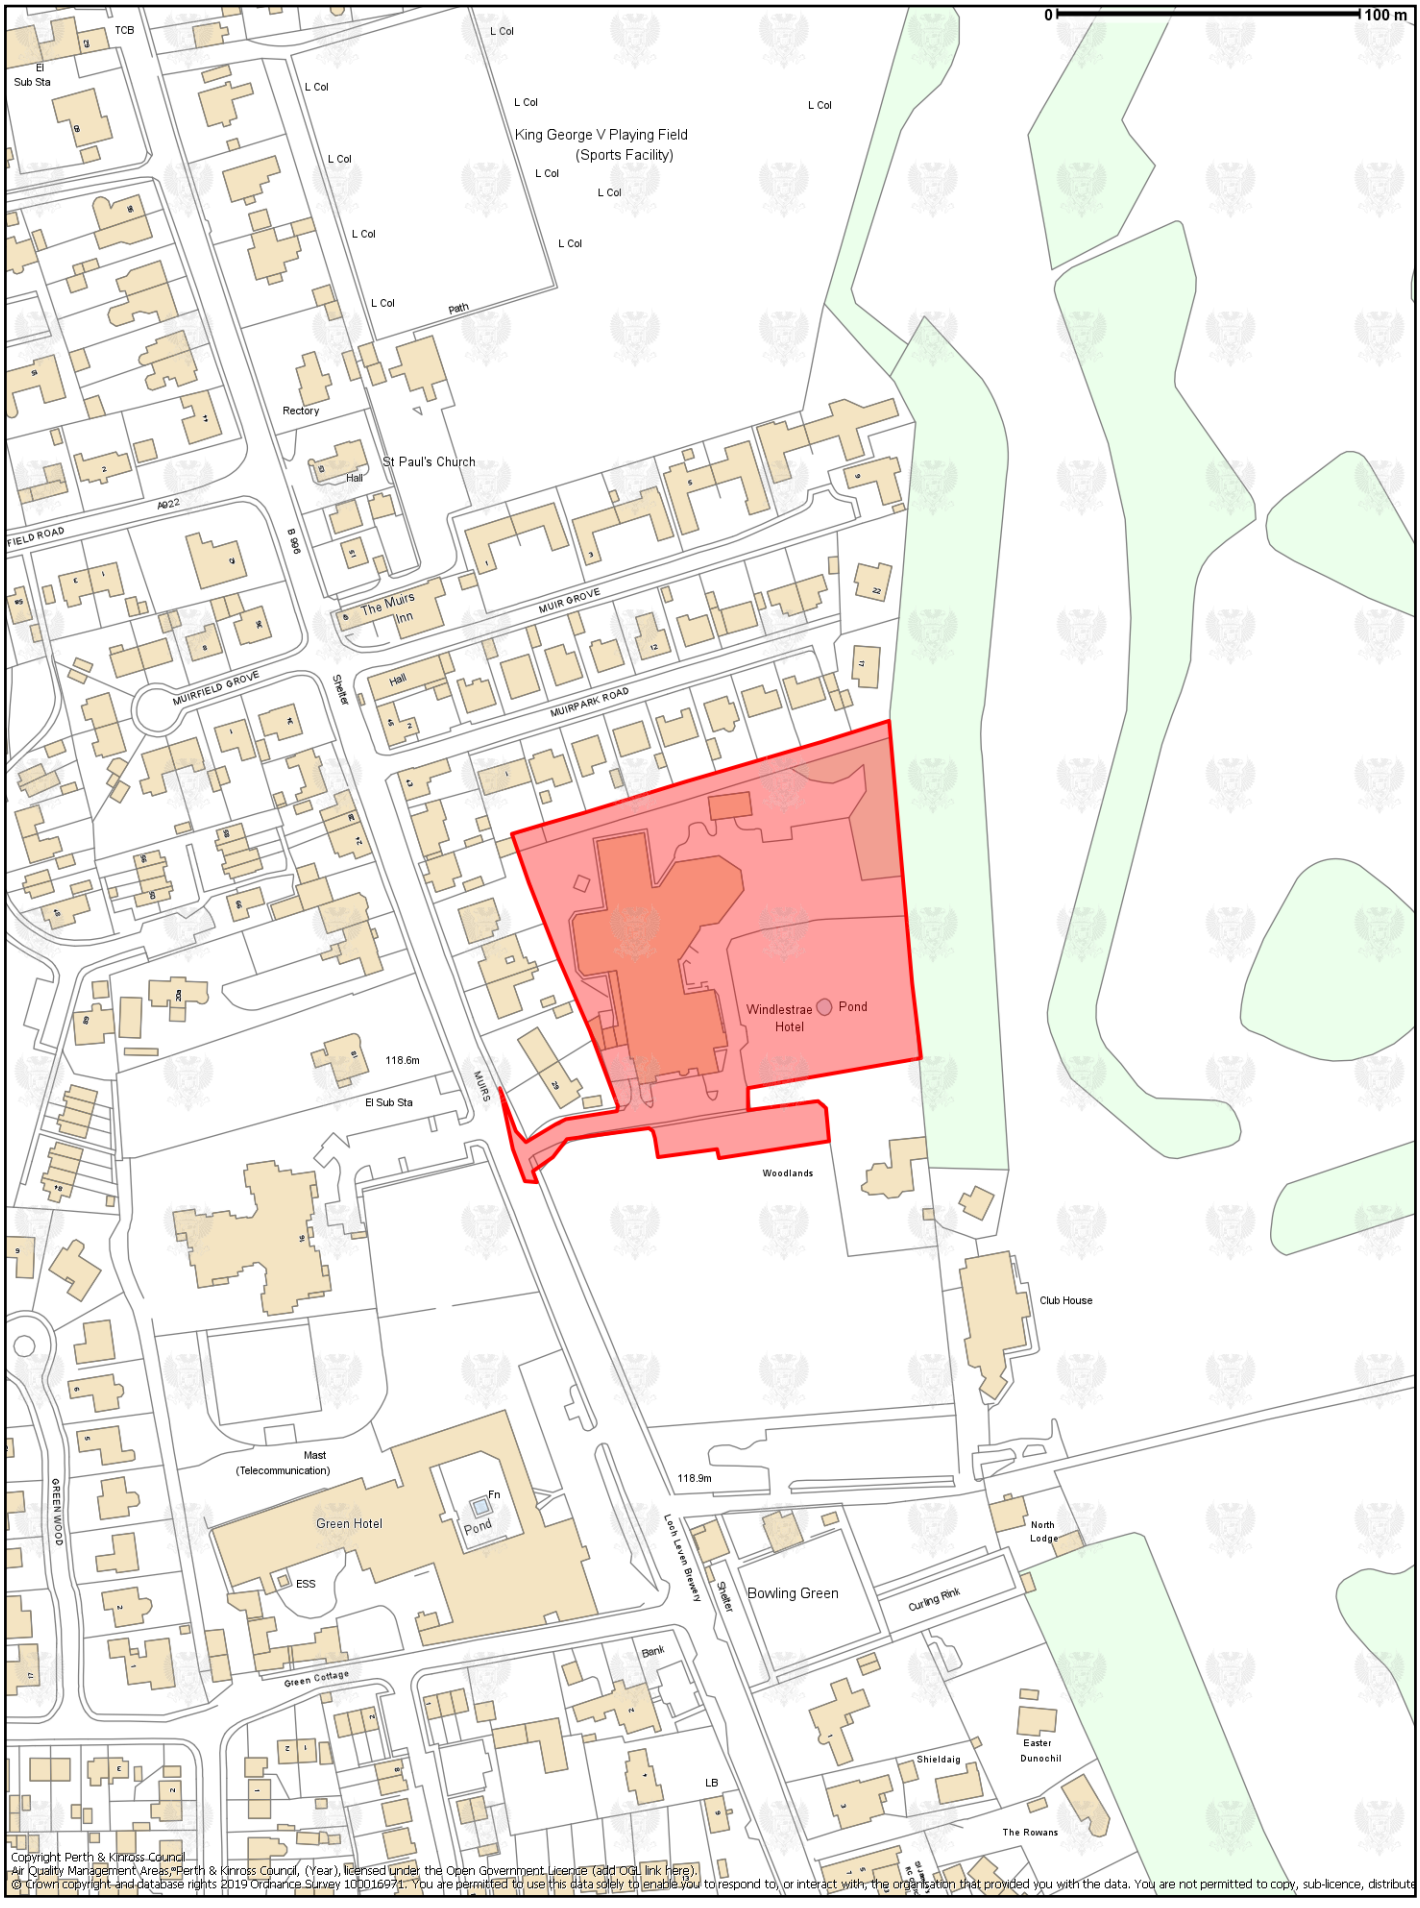

© Crown copyright and database rights 2019 Ordnance Survey 100016971. You are permitted to use this data solely to enable you to respond to, or interact with, the organisation that provided you with the data. You are not permitted to copy, sub-licence, distribute or sell any of this data to third parties in any form.

N

Scale 1:2500

19/01626/FLL

Erection of 33 dwellinghouses, 8 flats, community lounge/guest suite, formation of parking areas, landscaping and associated works at site of former Windlestrae Hotel, Muirs, Kinross

PERTH & KINROSS COUNCIL

Created by Andrew Rennie on 18 December 2019