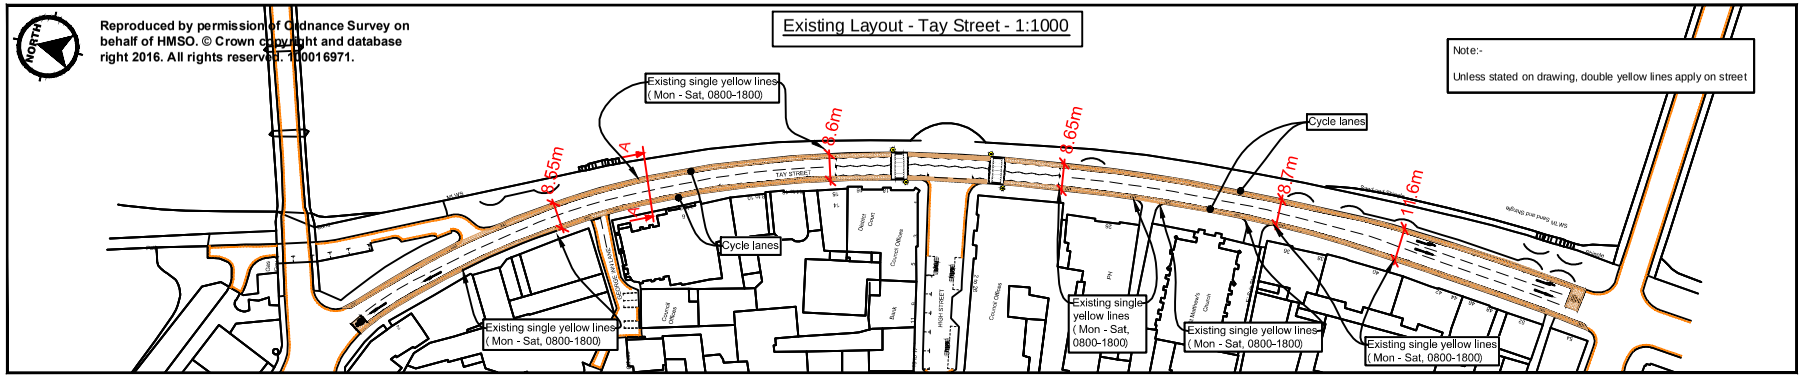

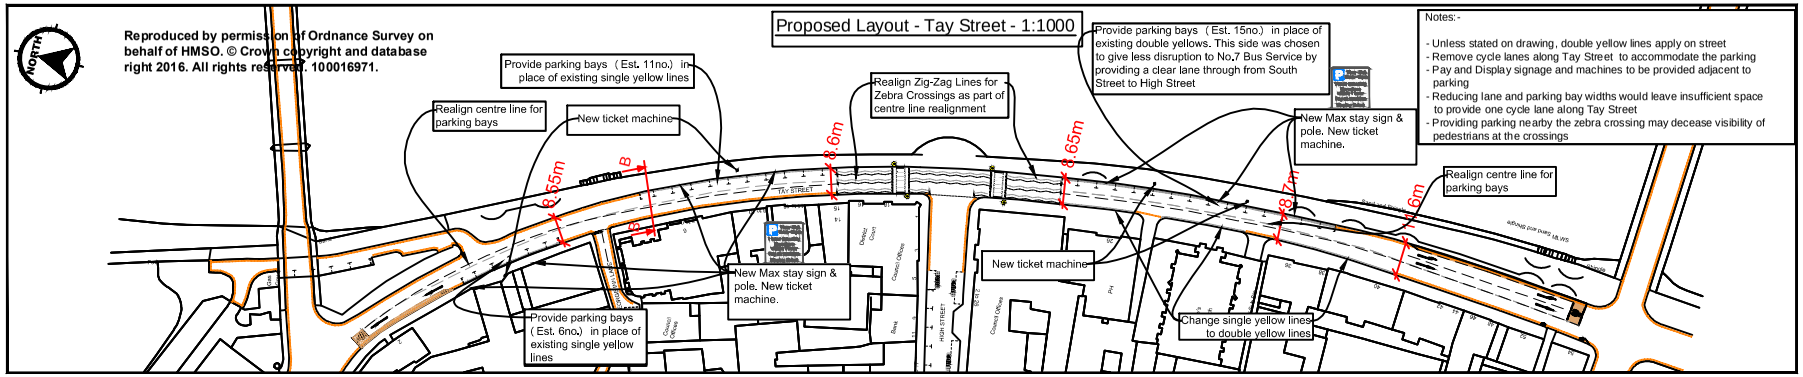

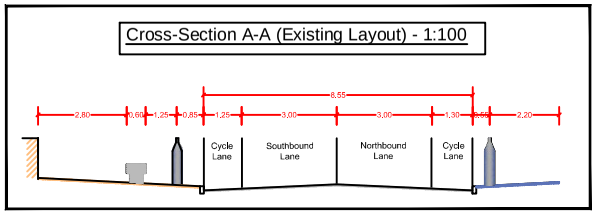

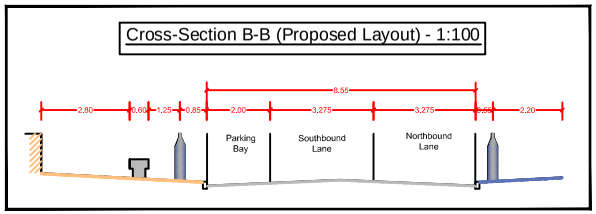

Notes:

1.Traffic Regulation Order will be required to be amended to allow parking bays and removal of parking restrictions. Minimum time anticipated to carry out change in order and carry out consultation is six months.

2.Cycle lanes will be required to be removed to allow the introduction of parking bay

3, Estimated for provision of new:

Road markings - £7,000

New ticket machines and SSE connections - £ 34,000

New signage - £4,000

Estimated total cost of provision of 32 no. parking bays £45,000

Suffix	Revision Details	by	Apprvd	Date

AMENDMENTS

PERTH & KINROSS COUNCIL

The Environment Service

Executive Director : B.Renton BA Hons

Tay Street - Perth

Potential On Street Parking

Draft Drawing

Drawn by: RJG/DS
Checked by: C.E.D
Approved by: C.H
Date: 15/04/16

Drawing Scales: As Shown
Project Code: Tay Street 2015
Drawing No: Tay Street 2015_01

Appendix 3