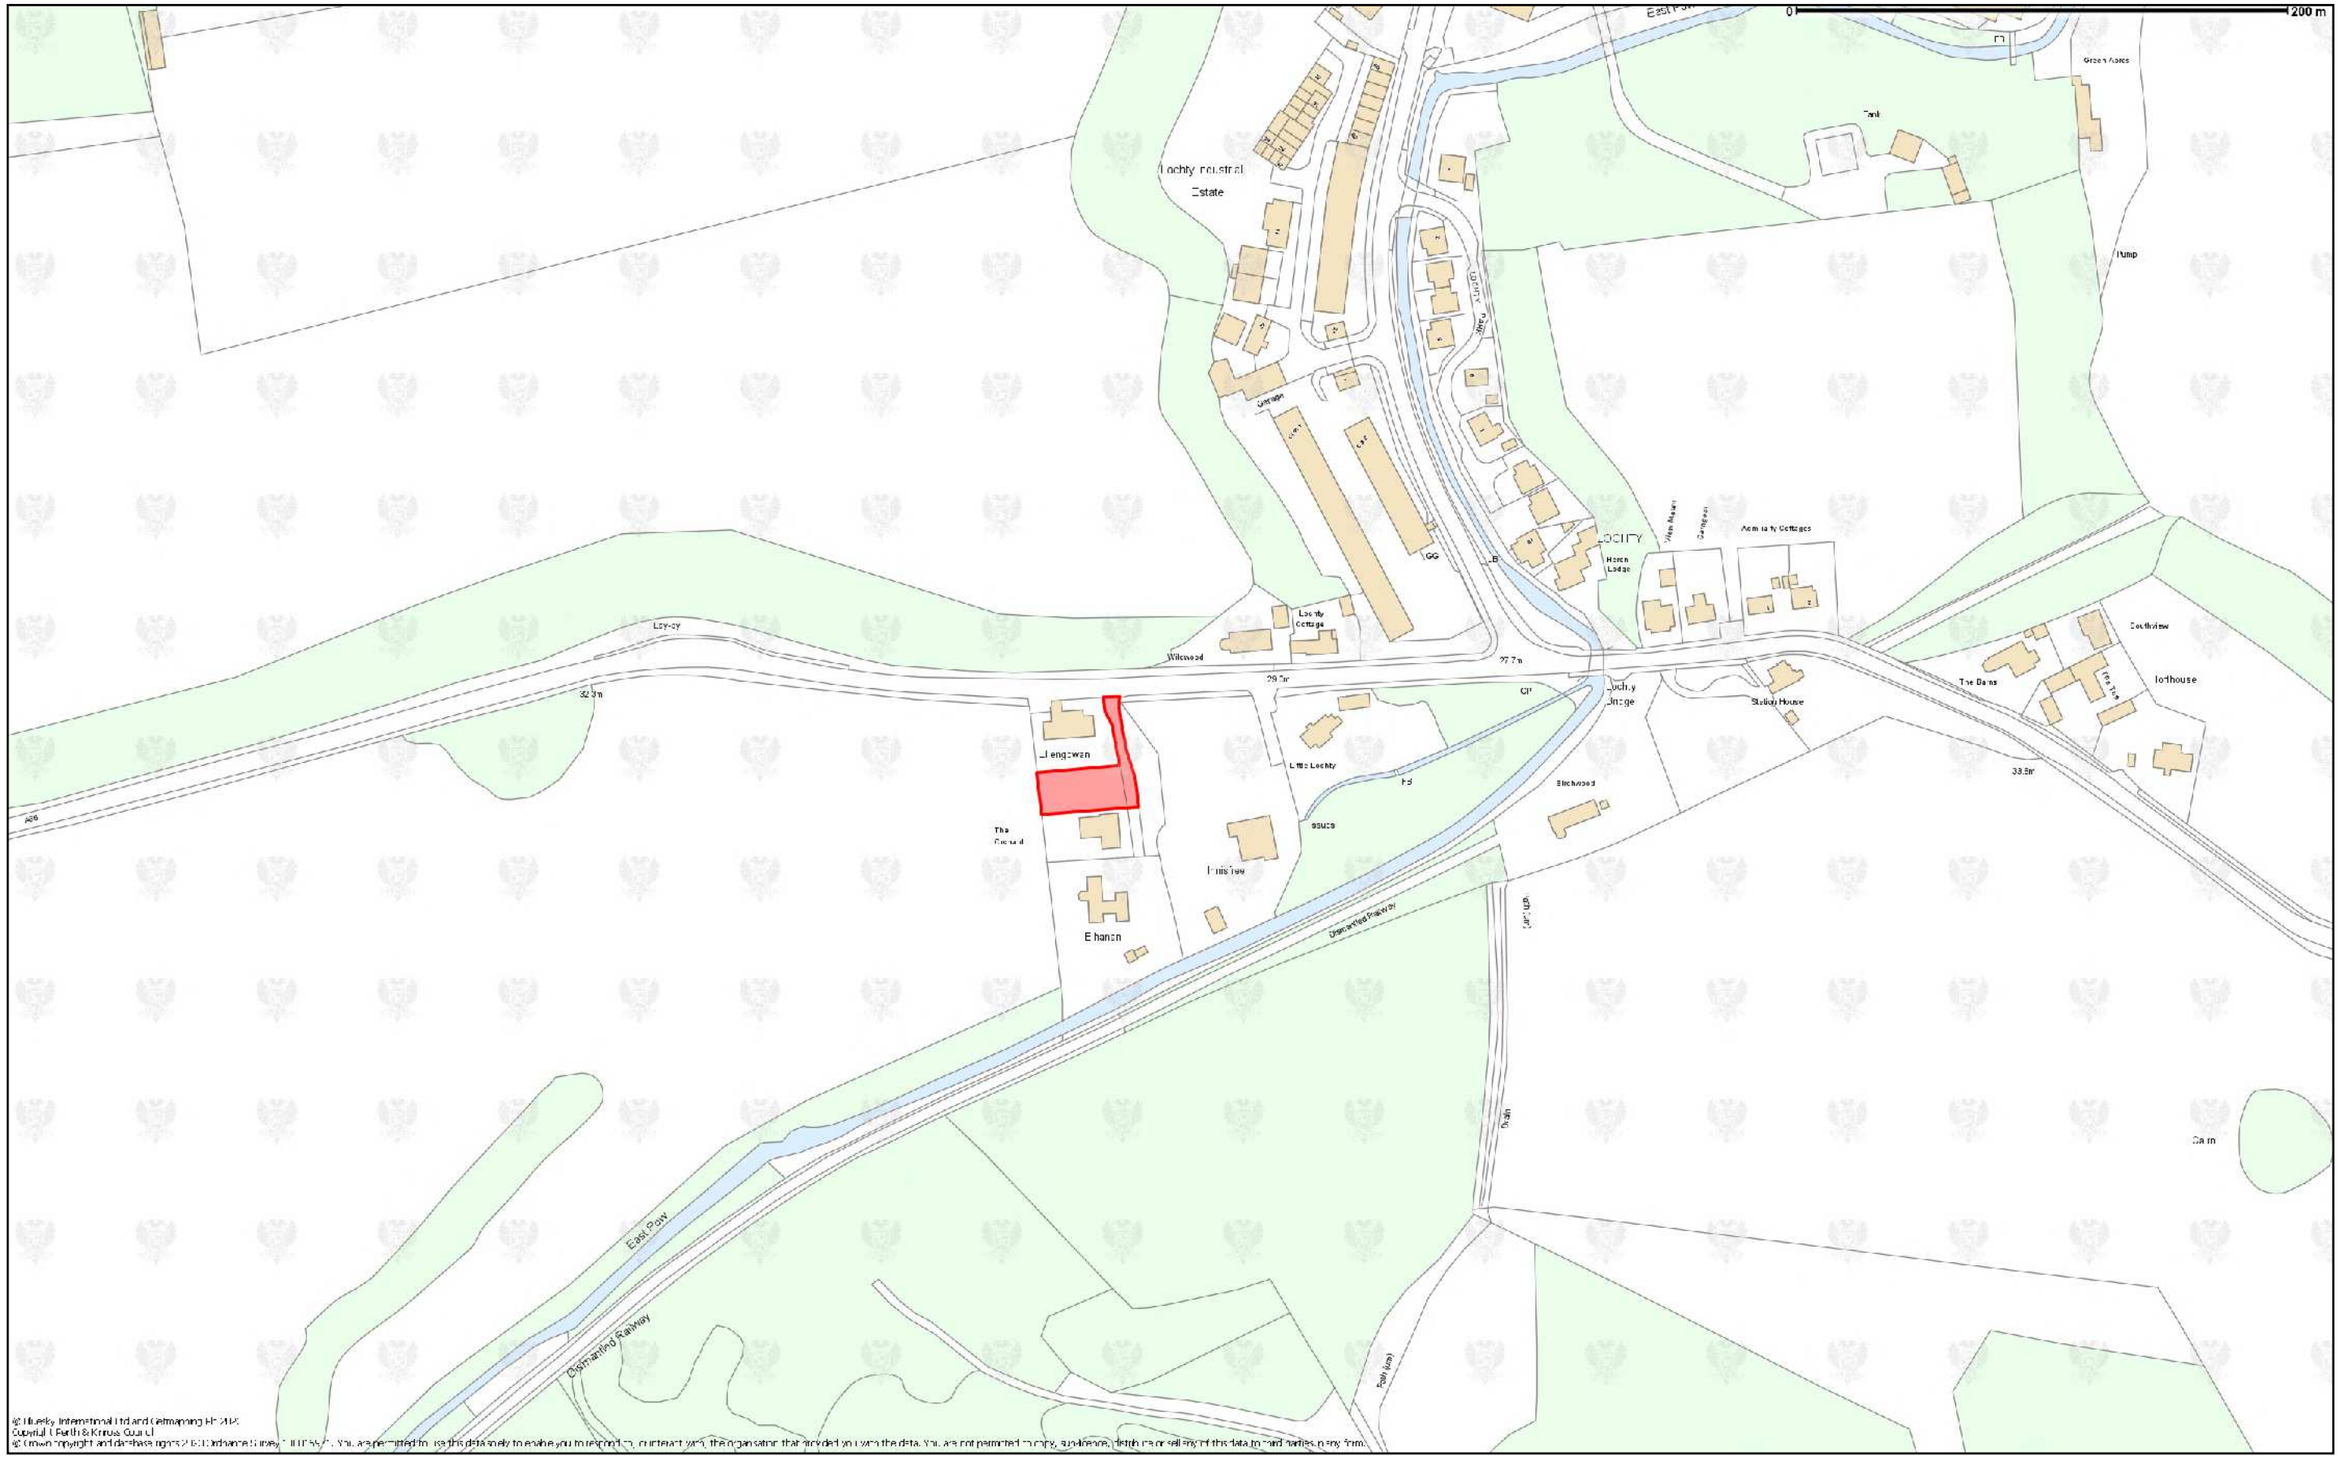

© Bluesky International Ltd and Getmapping Plc 2012.
Copyright Perth & Kinross Council.
© Crown copyright and database rights 2023 Ordnance Survey 100016971. You are permitted to use this data solely to enable you to respond to, or interact with, the organisation that provided you with the data. You are not permitted to copy, sub-licence, distribute or sell any of this data to third parties in any form.

© Crown copyright and database rights 2023 Ordnance Survey 100016971. You are permitted to use this data solely to enable you to respond to, or interact with, the organisation that provided you with the data. You are not permitted to copy, sub-licence, distribute or sell any of this data to third parties in any form.	**Planning and Placemaking Committee - 13 December 2023** **Scale 1:2500**	**N**	**23/01095/FLL** **Erection of a dwellinghouse, Land 20m North of the Orchard , Lochty, Almondbank**	PERTH & KINROSS COUNCIL

Created by Kirsty Strong on 22 November 2023