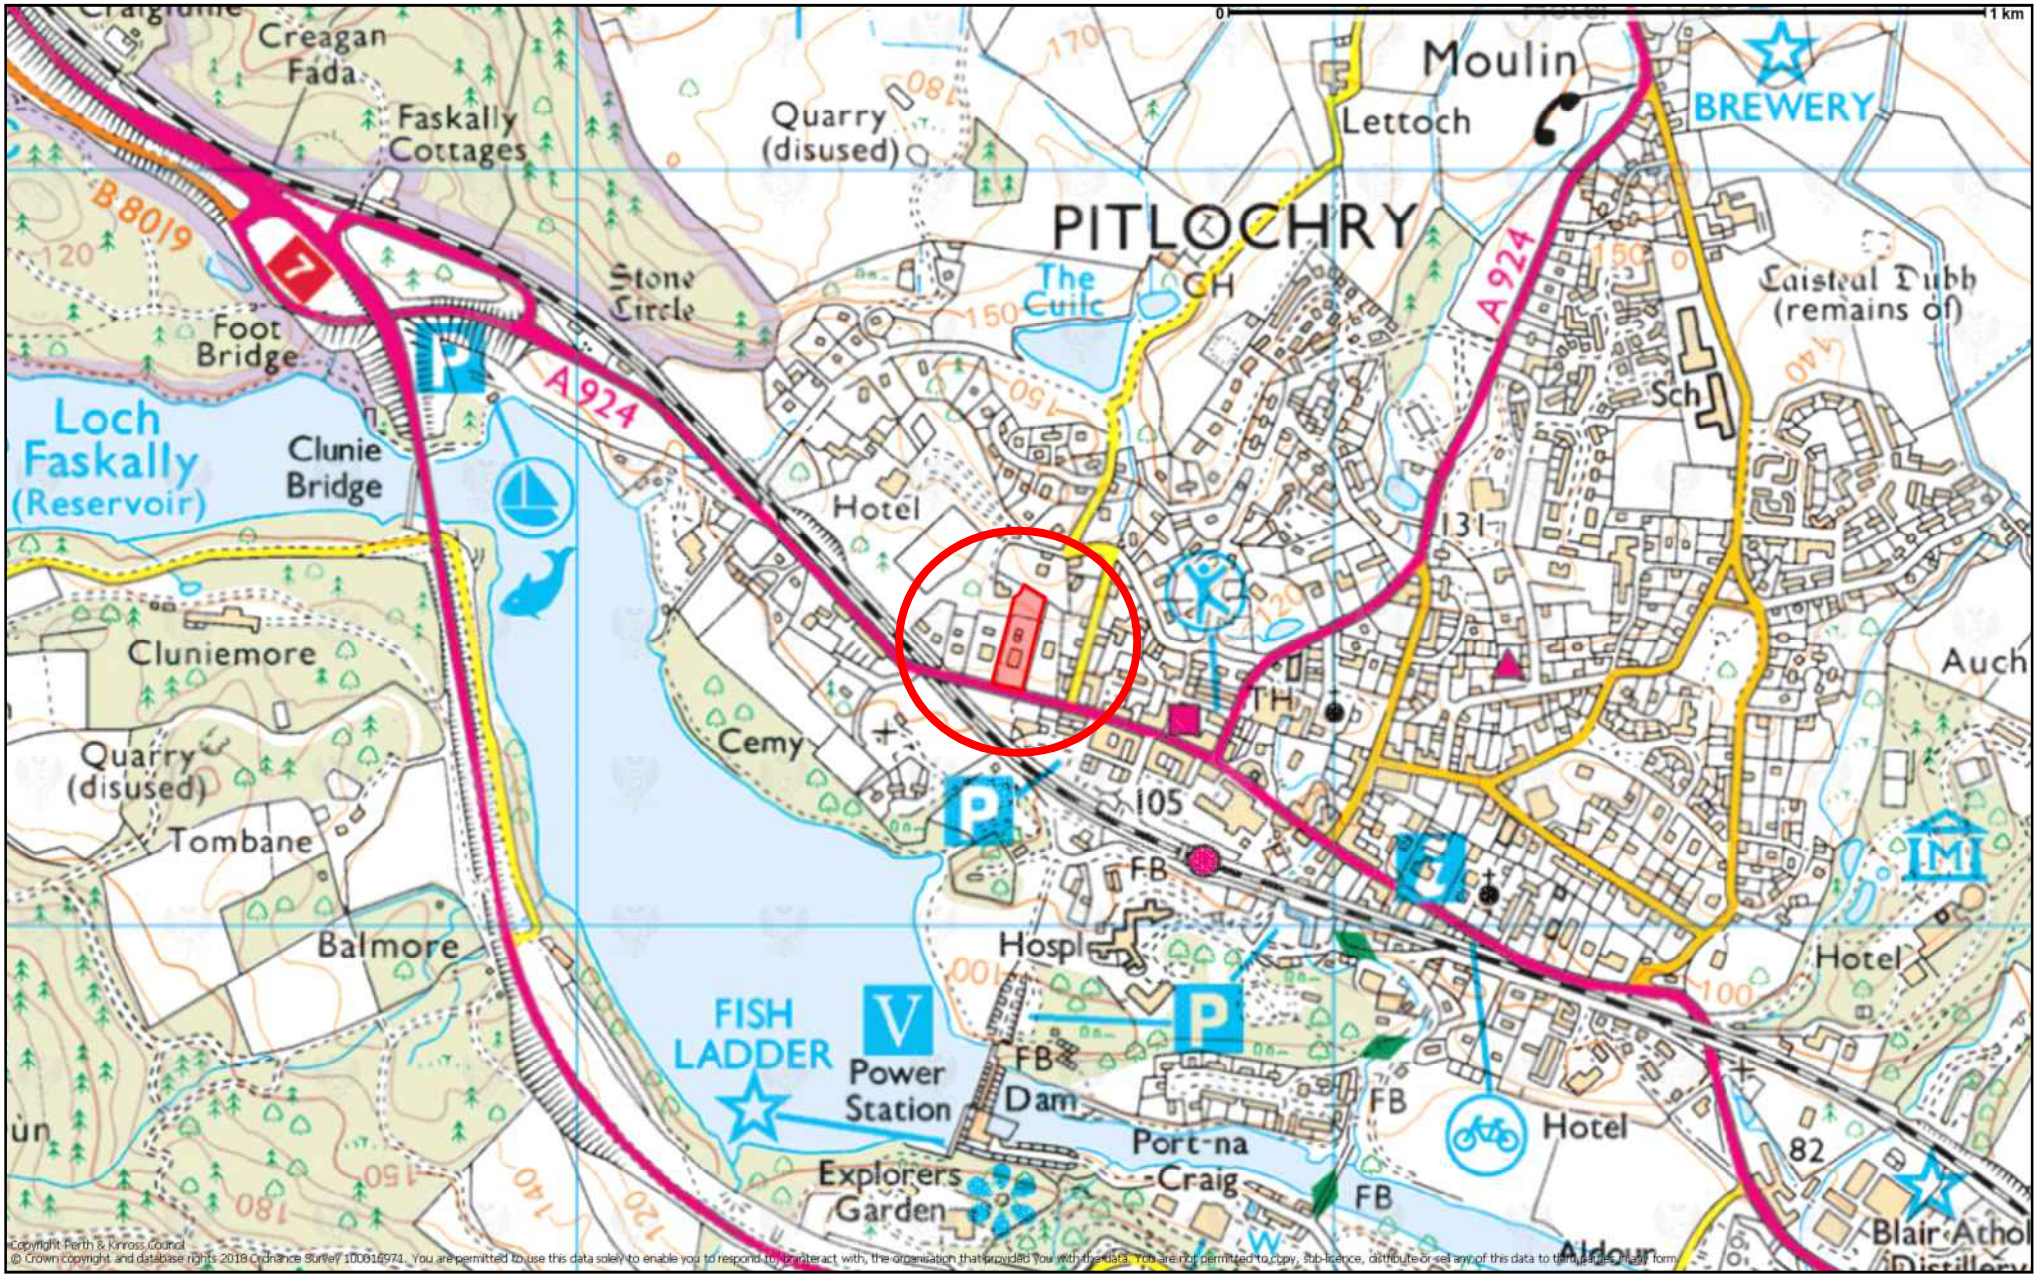


© Crown copyright and database rights 2018 Ordnance Survey 100016971. You are permitted to use this data solely to enable you to respond to, or interact with, the organisation that provided you with the data. You are not permitted to copy, sub-licence, distribute or sell any of this data to third parties in any form.	Scale 1:10000	N	**18/00595/FLL** Alterations and extension to hotel and erection of a staff and manager's accommodation unit with garage, Westlands Hotel, 160 Atholl Road, Pitlochry	PERTH & KINROSS COUNCIL

Created by Alison Belford on 30 August 2018