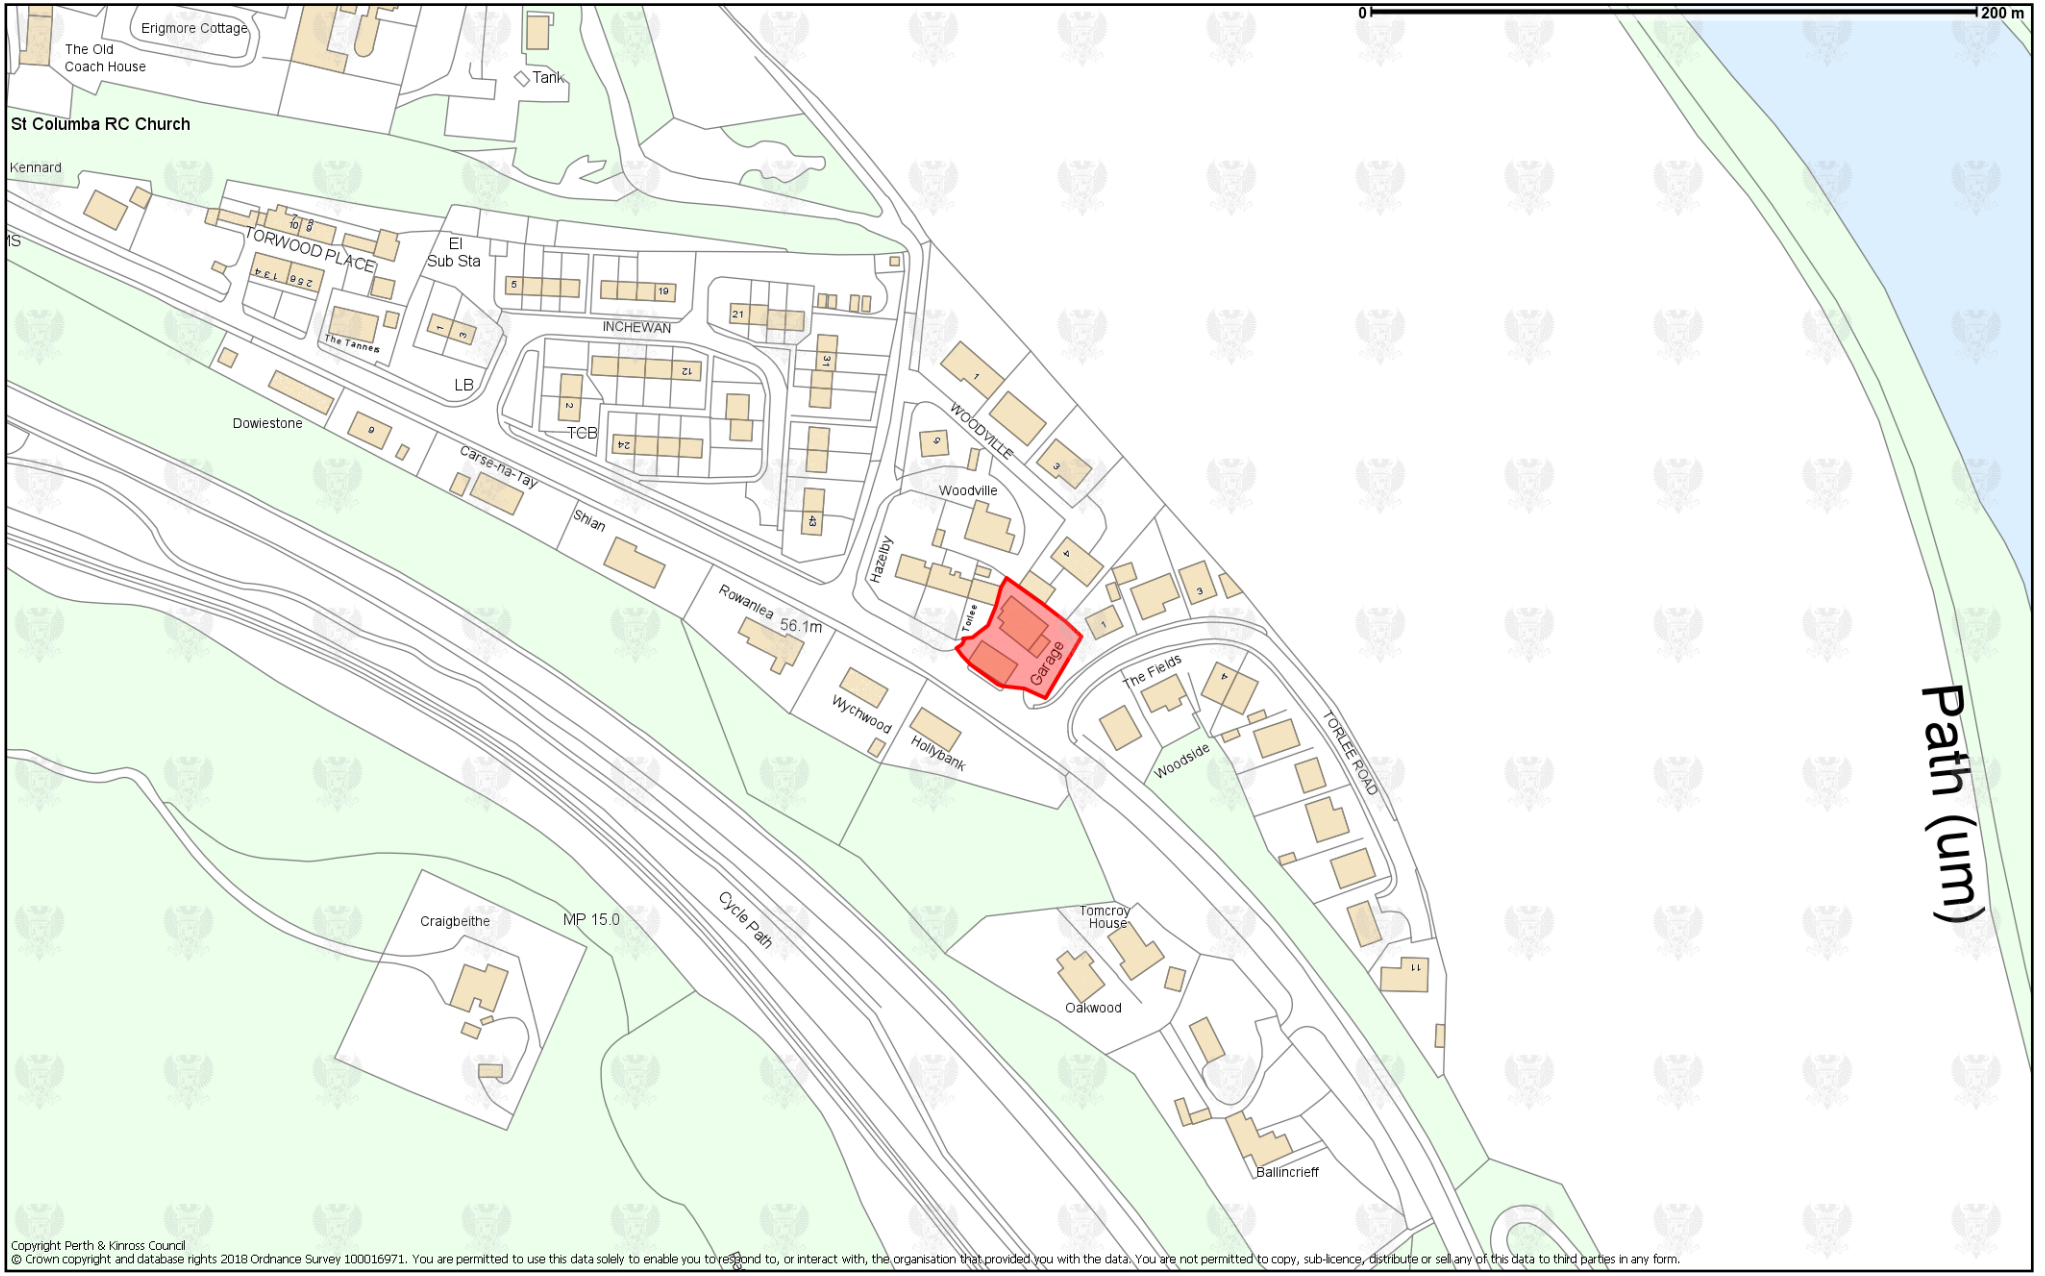

© Crown copyright and database rights 2018 Ordnance Survey 100016971. You are permitted to use this data solely to enable you to respond to, or interact with, the organisation that provided you with the data. You are not permitted to copy, sub-licence, distribute or sell any of this data to third parties in any form.

Scale 1:2500

N

18/00719/FLL

Installation of underground tank and replacement of forecourt lighting (in retrospect) at Youngs Garage Perth Road Birnam

PERTH & KINROSS COUNCIL

Created by Caroline Stewart on 12 July 2018