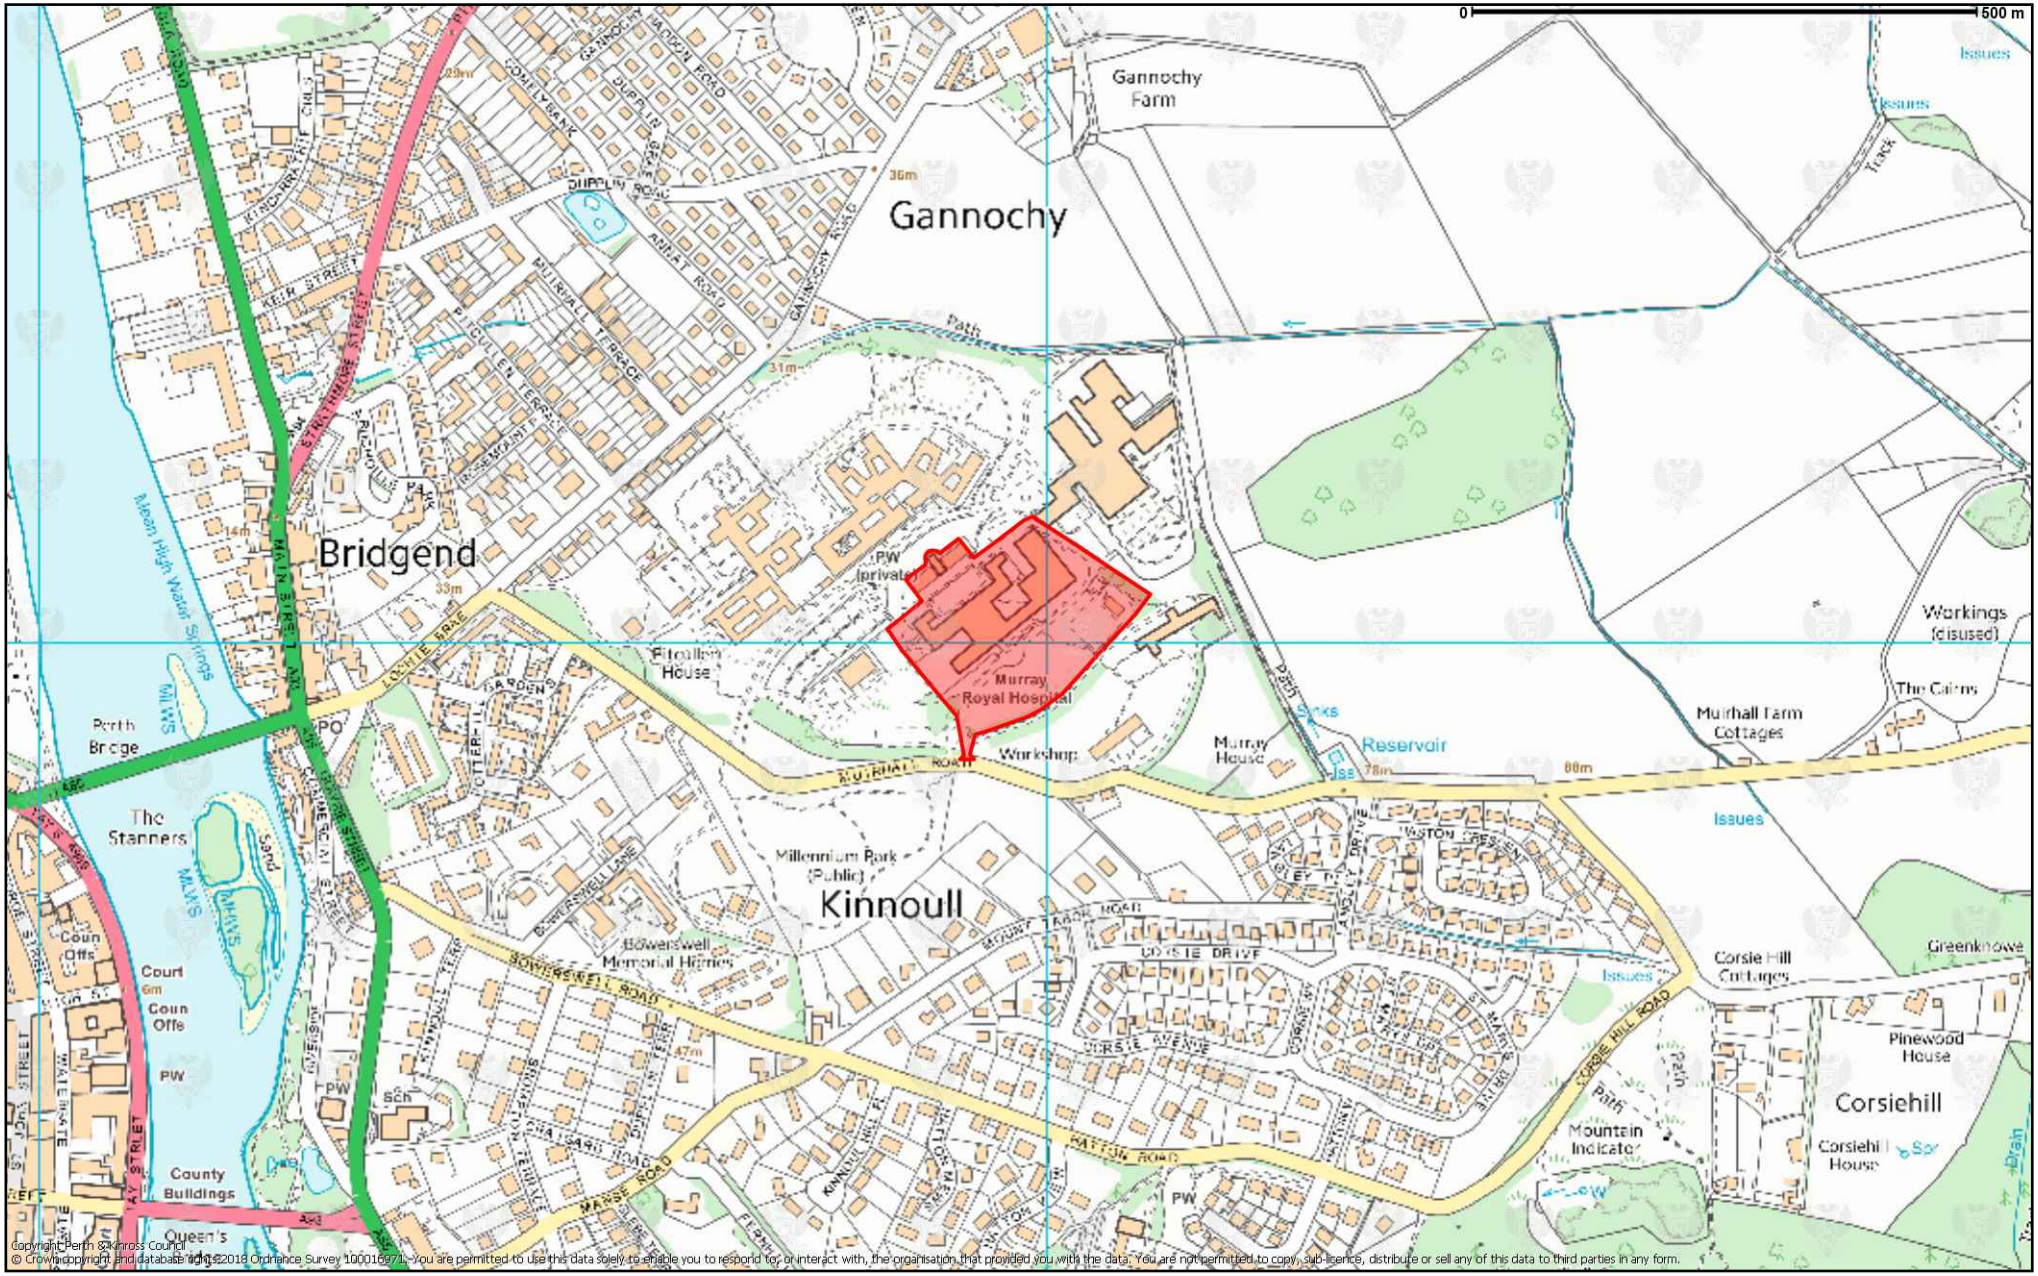

© Crown copyright and database rights 2018 Ordnance Survey 100016971. You are permitted to use this data solely to enable you to respond to, or interact with, the organisation that provided you with the data. You are not permitted to copy, sub-licence, distribute or sell any of this data to third parties in any form.	Scale 1:7500	N	**18/00408/FLM** **Change of use, alterations and selective demolition to former hospital building to form 58 flats and associated works Former Murray Royal Hospital, Muirhall Road, Perth**

Created by Andrew Rennie on 28 September 2018